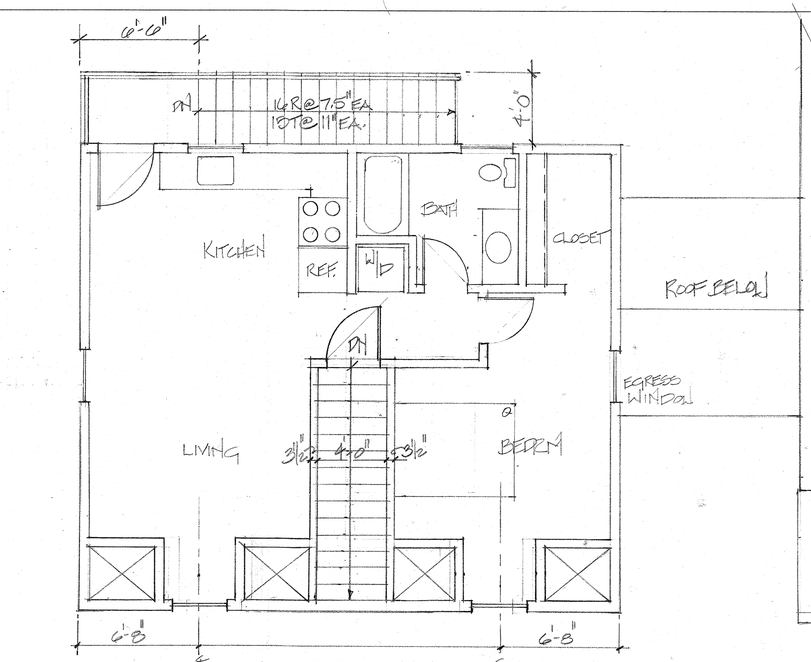

2 A-1 SECOND FLOOR @ GARAGE
1/4"=1'-0"

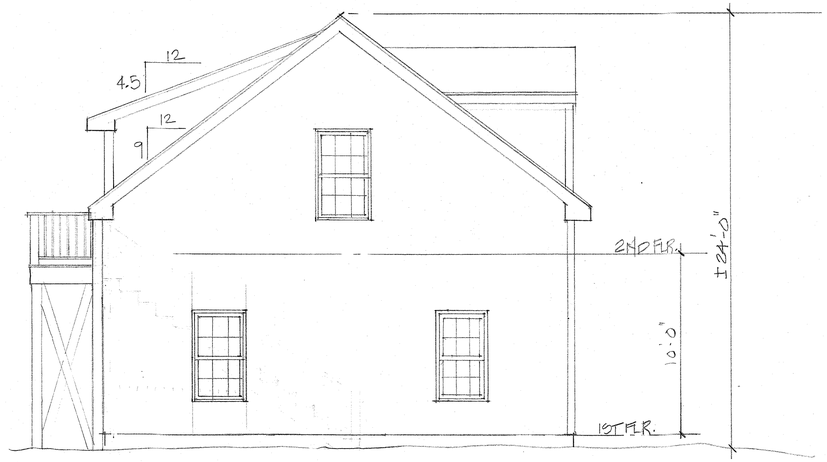

5 A-1 NORTH ELEVATION @ PROPOSED GARAGE
1/4"=1'-0"

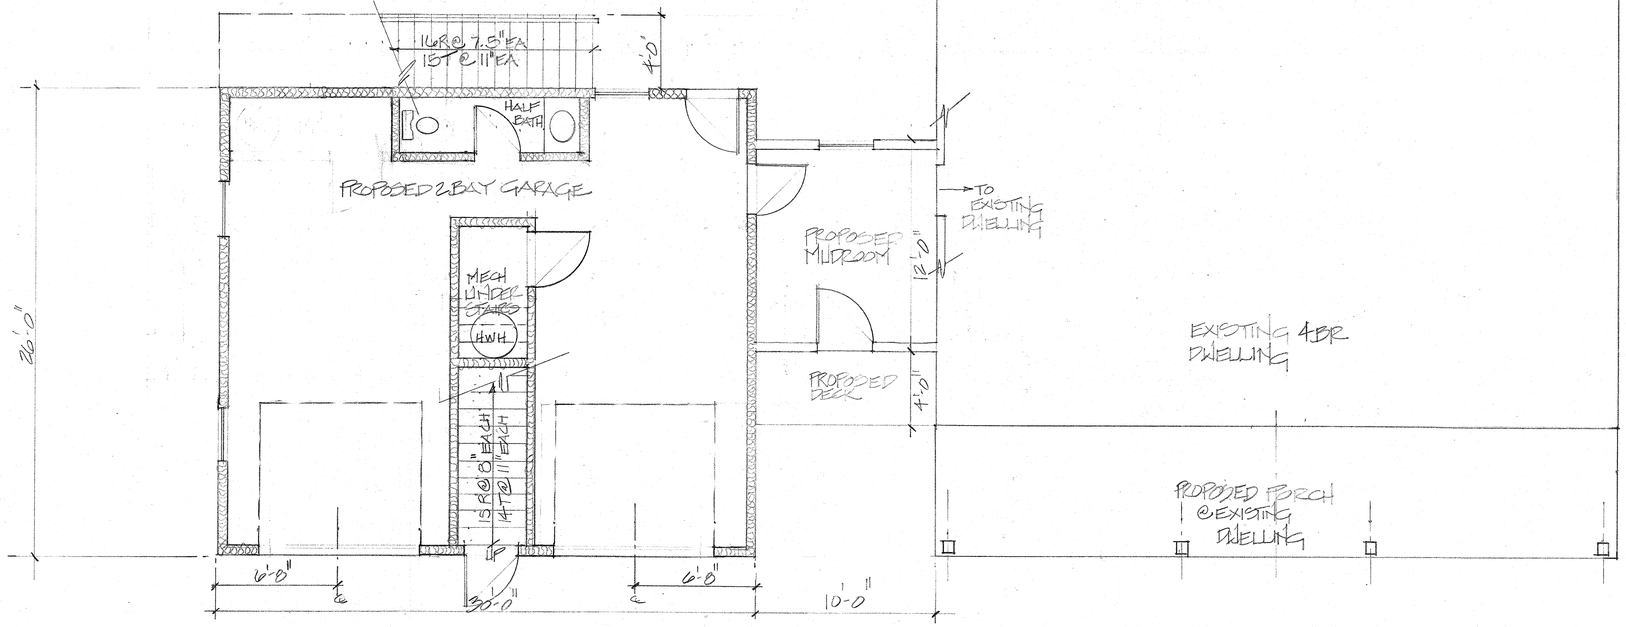

1 A-1 FIRST FLOOR @ GARAGE
1/4"=1'-0"

SYNERGY MV
ARCHITECTURE | INTERIOR DESIGN

Joanne Gosser, AIA
Allied Member ASID
70 North Neck Road
Edgartown, MA 02539
Tel:508-292-5168
jgosser@synergymv.com

No.	Description	Date

DONOTO
PROPOSED GARAGE

FLOOR PLANS & NORTH ELEVATION

Project number

Date 10.20.22

Drawn by

Checked by

A-1

Scale 1/4"=1'-0"